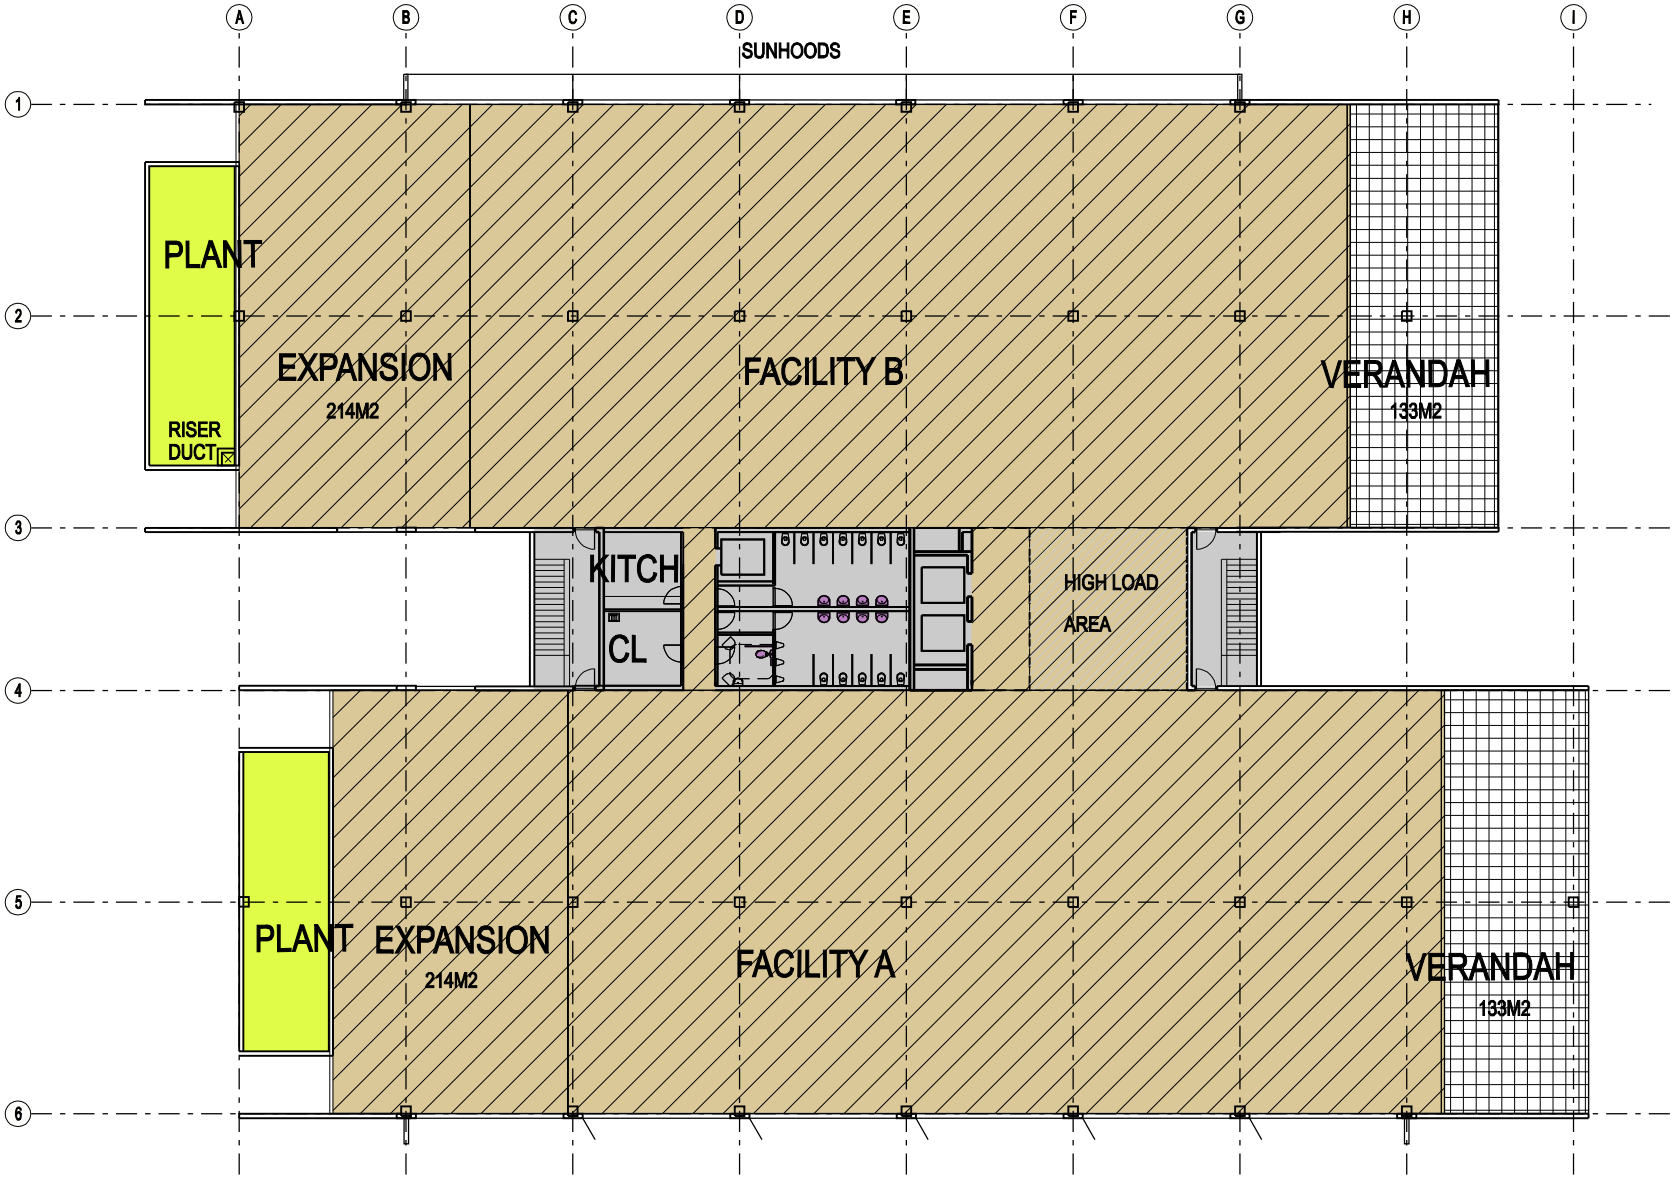

LEVEL 3 (04)

NLA 2152 M²
(INCL EXPANSION)

Bligh Voller Nield

BAC
Brisbane Airport Corporation Pty Ltd

QUAD

FLOOR PLAN LEVEL 3

Bligh Voller Nield	PROJECT NO. B0701006	FEDERAL GOVERNMENT AGENCY BUILDING, NUMBER 1 AIRPORT DRIVE	DRAWING No	SD-D03	ISSUE 3	SCALE 1:250 @A3	00	5	10	20	30	35m