BUILDING THE EDUCATION REVOLUTION

SPECIAL PROGRAMS ROOM

DRAWING LIST

SP01	COVER SHEET DRAWING LIST	
SP02	DRAWING SUMMARY	1:200
SP03	FURNITURE PLAN	1:50

NO	REVISION	CHKD	DATE

A3

0 10 20 30 40 50 60 70 80 90 100

© CROWN [redacted]HT 2003
NSW [redacted]OR COMMERCE

PROJECT MANAGEMENT
PROGRAMS BRANCH

DESIGN DOCUMENTATION
BUILDING DESIGN SERVICES
EDUCATION FACILITIES RESEARCH GROUP

PETER MOULD
DESIGNER/DRAFTER

GRAEME HEAD
DRAFTER - DESIGNER

Education Facilities Research Group [redacted]

NSW Department of Commerce

DET

COMPONENT DESIGN RANGE

BUILDING THE EDUCATION REVOLUTION

SPECIAL PROGRAMS ROOM
COVER SHEET & DRAWING LIST

SCALE

REVISION

DATE FEB 2009

DRAWN

VERIFIED

NO IN SET

SHEET NO SP01

Attachment B

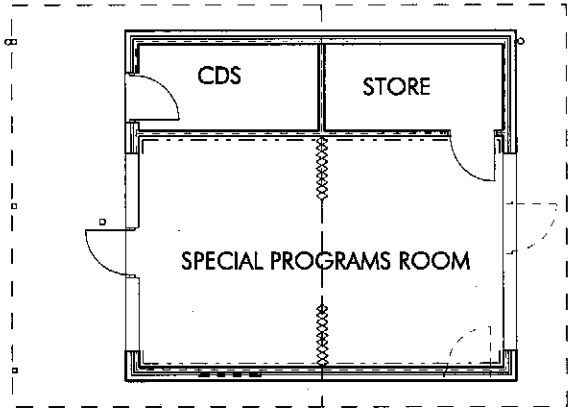

FLOORPLAN

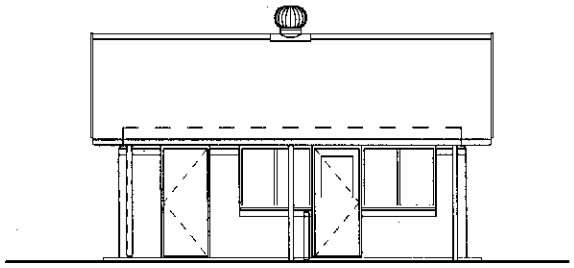

ELEVATION 1

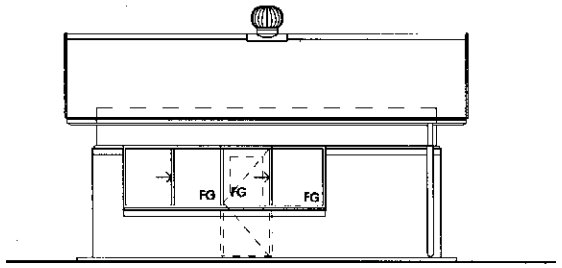

ELEVATION 2

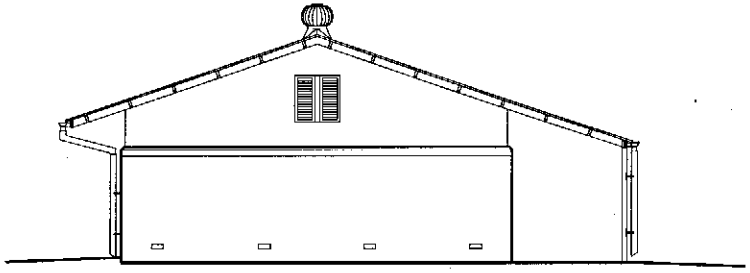

ELEVATION 3

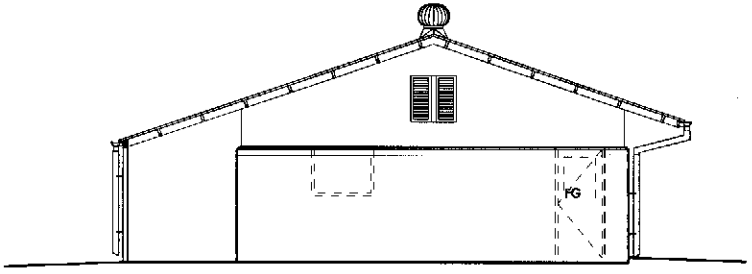

ELEVATION 4

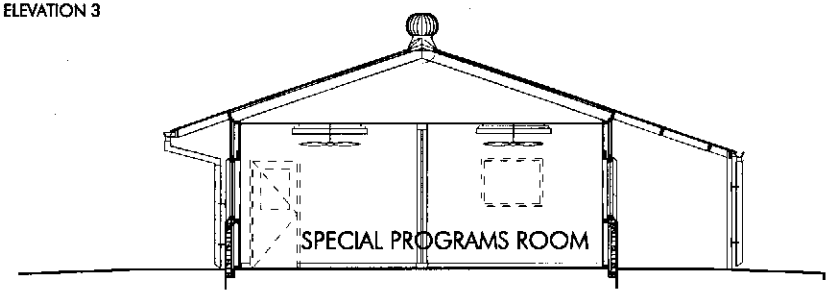

SECTION 5

NO	REVISION	CHKD	DATE

ALP	ALUMINIUM PANEL	CPF	PERFORATED P.B. CEILING	LMA	ADJUSTABLE METAL LOUVRE	SRF	CORRUGATED TRANSLUCENT ROOF SHEETING	WCT	CERAMIC WALL TILES
B	BOLLARD	DGB	GRATED DRAIN	LUM	LUMINAIRE			WF	WALL FAN
BAL	BALUSTRADE	PCP	CARPET	MVR	MECH. VENTILATION EXHAUST CEIL.	RV	ROOFMAT ROOF VENTILATOR	WFB	FIBRE CEMENT WALL SHEETING
CCC	CIRCULAR CONCRETE COLUMN	FCS	STEEL FRAMED CONCRETE	MVD	MECH. VENTILATION DUCT	RVS	VENTILATED SKYLIGHT	WPA	REINFORCED PLYWOOD LINING
CDF	TRANSLUCENT CEILING DIFFUSER	FCT	CERAMIC FLOOR TILES	MVE	MECH. VENTILATION REGISTER	RWG	RAINWATER GUTTER	WPB	PLASTERBOARD WALL
CDV	CEILING DIFFUSER VENT	FG	FIXED GLAZING	PVC	PHOTO VOLTAIC CELLS	RWP	RAINWATER DOWN PIPE	WPL	PLYWOOD WALL LINING
CDV	SKYLIGHT DIFFUSER PANEL	FGG	FIXED OBSCURE GLAZING	RBR	RUBBER ROLL	SC	STEEL COLUMN	WPM	PINEBOARD WALL LINING
CF	CEILING FAN	FTB	TIMBER BOARD FLOORING	RO	ROOF OVER	SK	SKIRTING	WPP	REINFORCED PLASTERBOARD WALL LINING
CFS	FIBRE CEMENT CEILING	FVF	VINYL SHEETING FOAM BACKED	RRC	RIDGE CAPPING	SVD	DUCTED SKIRTING	WSH	METAL WALL SHEETING HORIZONTAL CORRUGATIONS
CFW	WATER RESISTANT F/C CEILING	FVS	VINYL SHEETING	RSF	ROOF FLASHING	SWH	SLIMWOOD		
CPB	PLASTERBOARD CEILING	HB	HANDRAIL	RSM	CORRUGATED METAL ROOF SHEETING	TP	TIMBER POST		
CPL	PLYWOOD CEILING LINING	MAP	FIXED METAL LOUVRE			WBP	FACE BRICKWORK		

A3

0 10 20 30 40 50 60 70 80 90 100

© CROWN COPYRIGHT 2003
NSW [redacted] FOR COMMERCE

PROJECT MANAGEMENT
PROGRAMS BRANCH

DESIGN DOCUMENTATION
BUILDING DESIGN BRANCH
EDUCATION FACILITIES RESEARCH GROUP

PETER MOORED — GOVERNMENT ARCHITECT
GRAEME HEAD — DIRECTOR - DESIGN

Education Facilities Research Group [redacted]

NSW Department of Commerce

DET

COMPONENT DESIGN RANGE

BUILDING THE EDUCATION REVOLUTION

SPECIAL PROGRAMS ROOM

DRAWING SUMMARY

SCALE

REVISION

DATE: FEB 2009

DRAWN

VERIFIED

NO IN SET

SHEET NO: SP02

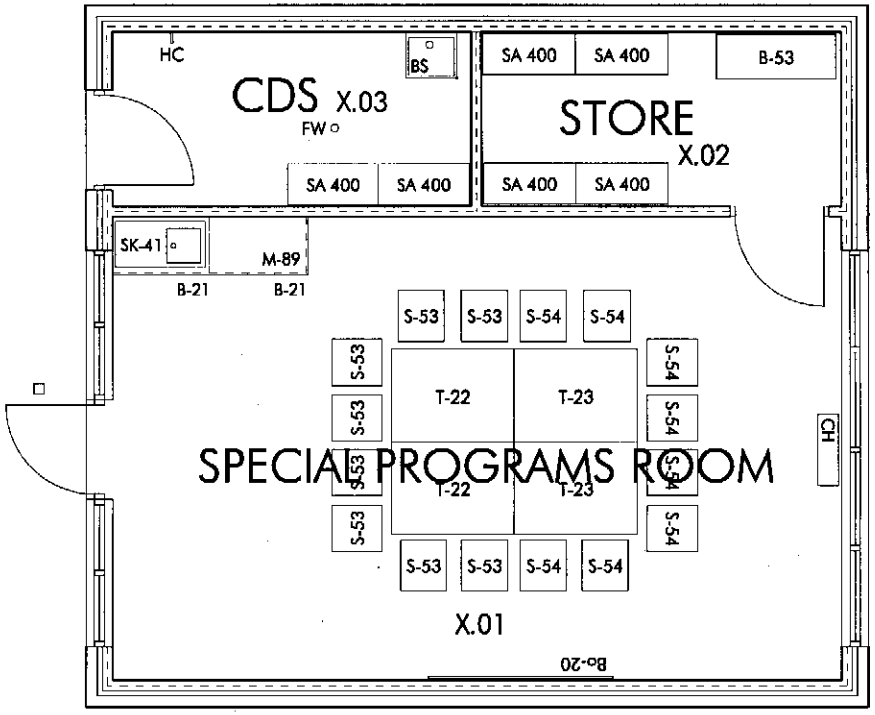

FURNITURE PLAN

NO	REVISION	CHKD	DATE

ALP	ALUMPLY PANEL	CPV	PERFORATED P.V.C. CEILING	LMA	ADJUSTABLE METAL LOUVRE	RSV	CORRUGATED TRANSLUCENT ROOF SHEETING	WCT	CERAMIC WALL TILES
B	BOLLARD	DGR	GRATED DRAIN	LUM	LUMINAIRE			WP	WALL FAN
BAL	BALUSTRADE	FCP	CARPET	MVE	MECH. VENTILATION EXHAUST COWL	RV	ROTARY ROOF VENTILATOR	WPB	FIBRE CEMENT WALL SHEETING
CCC	CIRCULAR CONCRETE COLUMN	FCS	STEEL TROWEL CONCRETE	MVD	MECH. VENTILATION DUCT	RVI	VENTILATED SKYLIGHT	WPA	PERFORATED PLYWOOD LINING
CDF	TRANSLUCENT CEILING DIFFUSER	FCT	CERAMIC FLOOR TILE	MVR	MECH. VENTILATION REGISTER	RWG	RAINWATER GUTTER	WPB	PLASTERBOARD WALL
CDV	CEILING DIFFUSER VENT	FG	FIXED GLAZING	PVC	PHOTOVOLTAIC CELLS	RWP	RAINWATER DOWN PIPE	WPL	PLYWOOD WALL LINING
CDY	SKYLIGHT DIFFUSER PANEL	FGO	FIXED CIRCULAR GLAZING	RBR	BARGE ROLL	SC	STEEL COLUMN	WPN	PINBOARD WALL LINING
CF	CEILING FAN	FTB	TIMBER BOARD FLOORING	RD	ROOF DVER	SK	SKIRTING	WPP	PERFORATED PLASTERBOARD WALL LINING
CFS	FIBRE CEMENT CEILING	FVF	VINYL SHEETING FOAM BACKED	RRC	RIDGE CAPPING	SKD	DUCTED SKIRTING	WSH	METAL WALL SHEETING HORIZONTAL COMBINATIONS
CFW	WATER RESISTANT F/C CEILING	FVS	VINYL SHEETING	RSF	ROOF FLASHING	SKH	SUN HOOD		
CPB	PLASTERBOARD CEILING	HB	HANDRAIL	RSM	CORRUGATED METAL ROOF SHEETING	TP	TIMBER POST		
CPL	PLYWOOD CEILING LINING	LMF	FIXED METAL LOUVRE			WBF	FACE BRICKWORK		

A3

0 10 20 30 40 50 60 70 80 90 100

© CROWN COPYRIGHT 2003
NSW AUTHORITY FOR COMMERCE

PROJECT MANAGEMENT
PROGRAMS BRANCH

DESIGN DOCUMENTATION
BUILDING DESIGN SERVICES
EDUCATION FACILITIES RESEARCH GROUP

PETER MOUNSEY
SCHEMATIC ARCHITECT

GERARD HEAD
DESIGN - ARCHITECT

Education Facilities Research Group

NSW Department of Commerce

DET

COMPONENT DESIGN RANGE

BUILDING THE EDUCATION REVOLUTION

SPECIAL PROGRAMS ROOM

FURNITURE PLAN

SCALE 1:50

REVISION

DATE FEB 2009

DRAWN

VERIFIED

NO IN SET

SHEET NO SP03