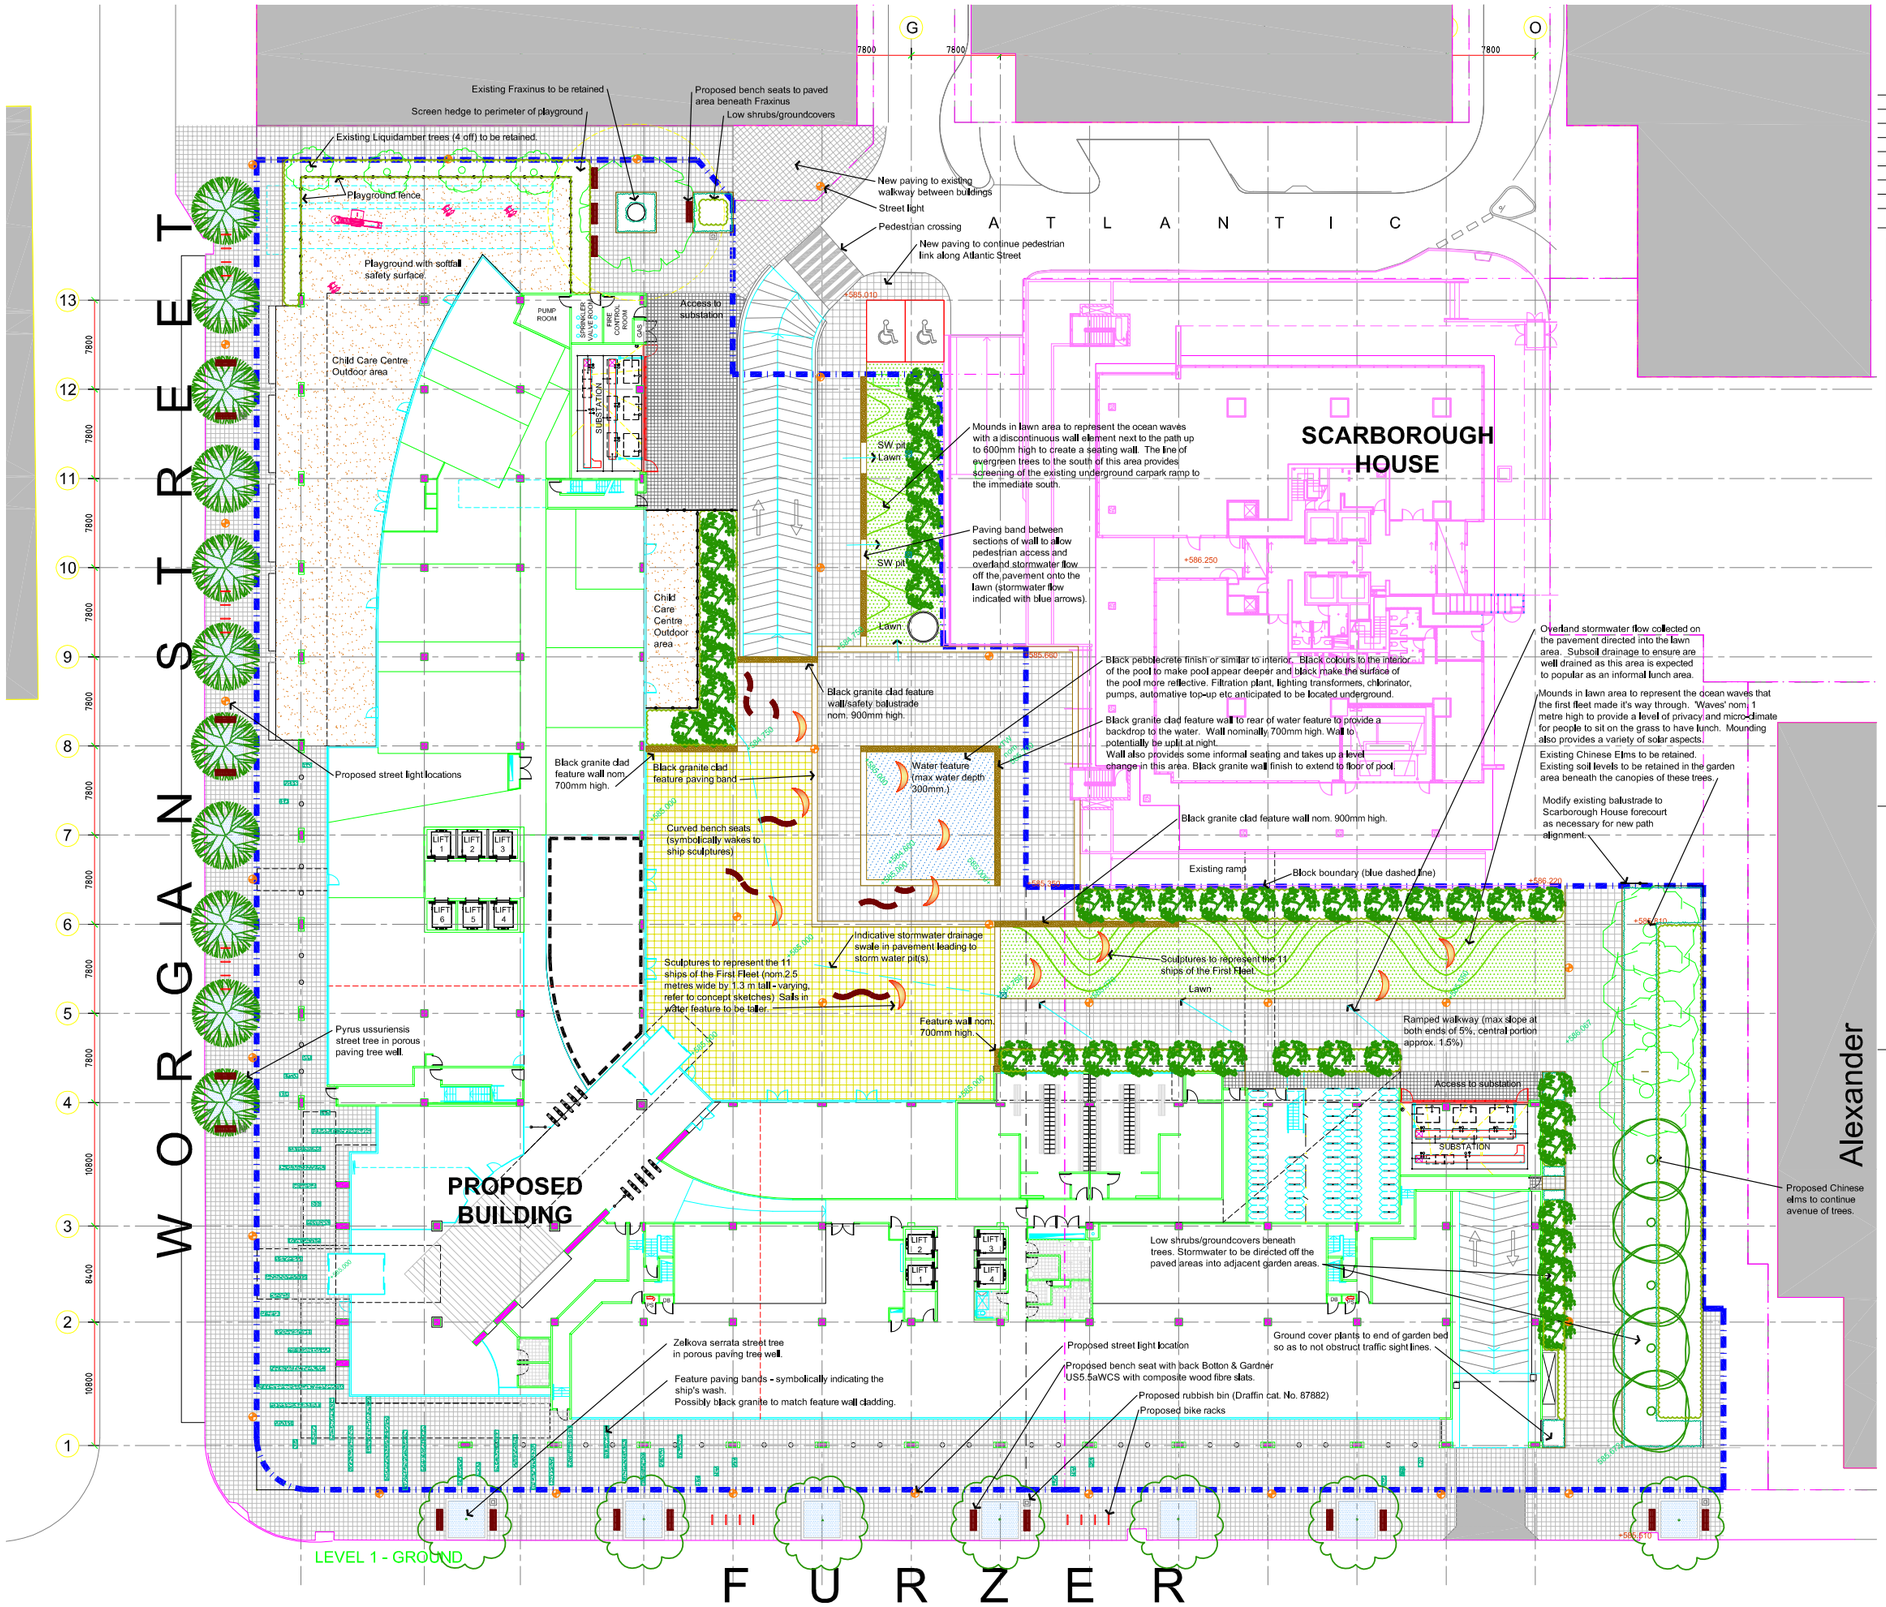

© COPYRIGHT 2006

COPYRIGHT AND PROPERTY OF ENVIRO LINKS DESIGN PTY LTD. THIS PLAN MAY ONLY BE USED FOR THE SPECIFIC PROJECT AND TERMS OF ENGAGEMENT FOR WHICH IT WAS COMMISSIONED. UNAUTHORISED USE IS PROHIBITED.

FIGURED DIMENSIONS ARE TO BE TAKEN IN PREFERENCE TO SCALED DIMENSIONS. CHECK DIMENSIONS ON SITE.

NO.	REVISION	DATE
E	MINOR EDIT	27.10.06
D	MINOR EDIT	26.9.06
C	BASEMENT RAMP CHANGED, ADJUST STREET LIGHTS	26.9.06
B	DRAFT TO NEW BASE AND LIGHTING FEEDBACK	25.9.06
A	DRAFT FOR TEAM COORDINATION	18.9.06

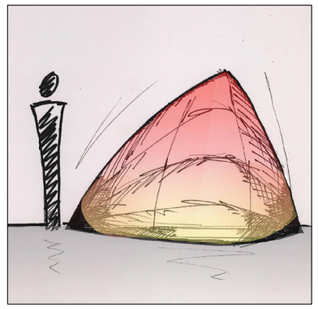

Sculpture Character Sketches.

Each 'sail' to represent one of the 11 ships of the first fleet, with the ship's name indicated on the sculpture.
Final sculpture design to be resolved at later date.
Sculptures intended to be lit (possibly from within).

LANDSCAPE ARCHITECTS

Enviro Links Design
Pty Ltd

LANDSCAPE ARCHITECTURE
VEGETATION MANAGEMENT
ENVIRONMENTAL ASSESSMENT
GOLF COURSE ARCHITECTURE

13A Altree Court
Phillip ACT 2606

PO Box 88
Waramanga ACT 2611

Ph:(02) 6281 6066 Fax:(02) 6281 6055

ATTACHMENT F